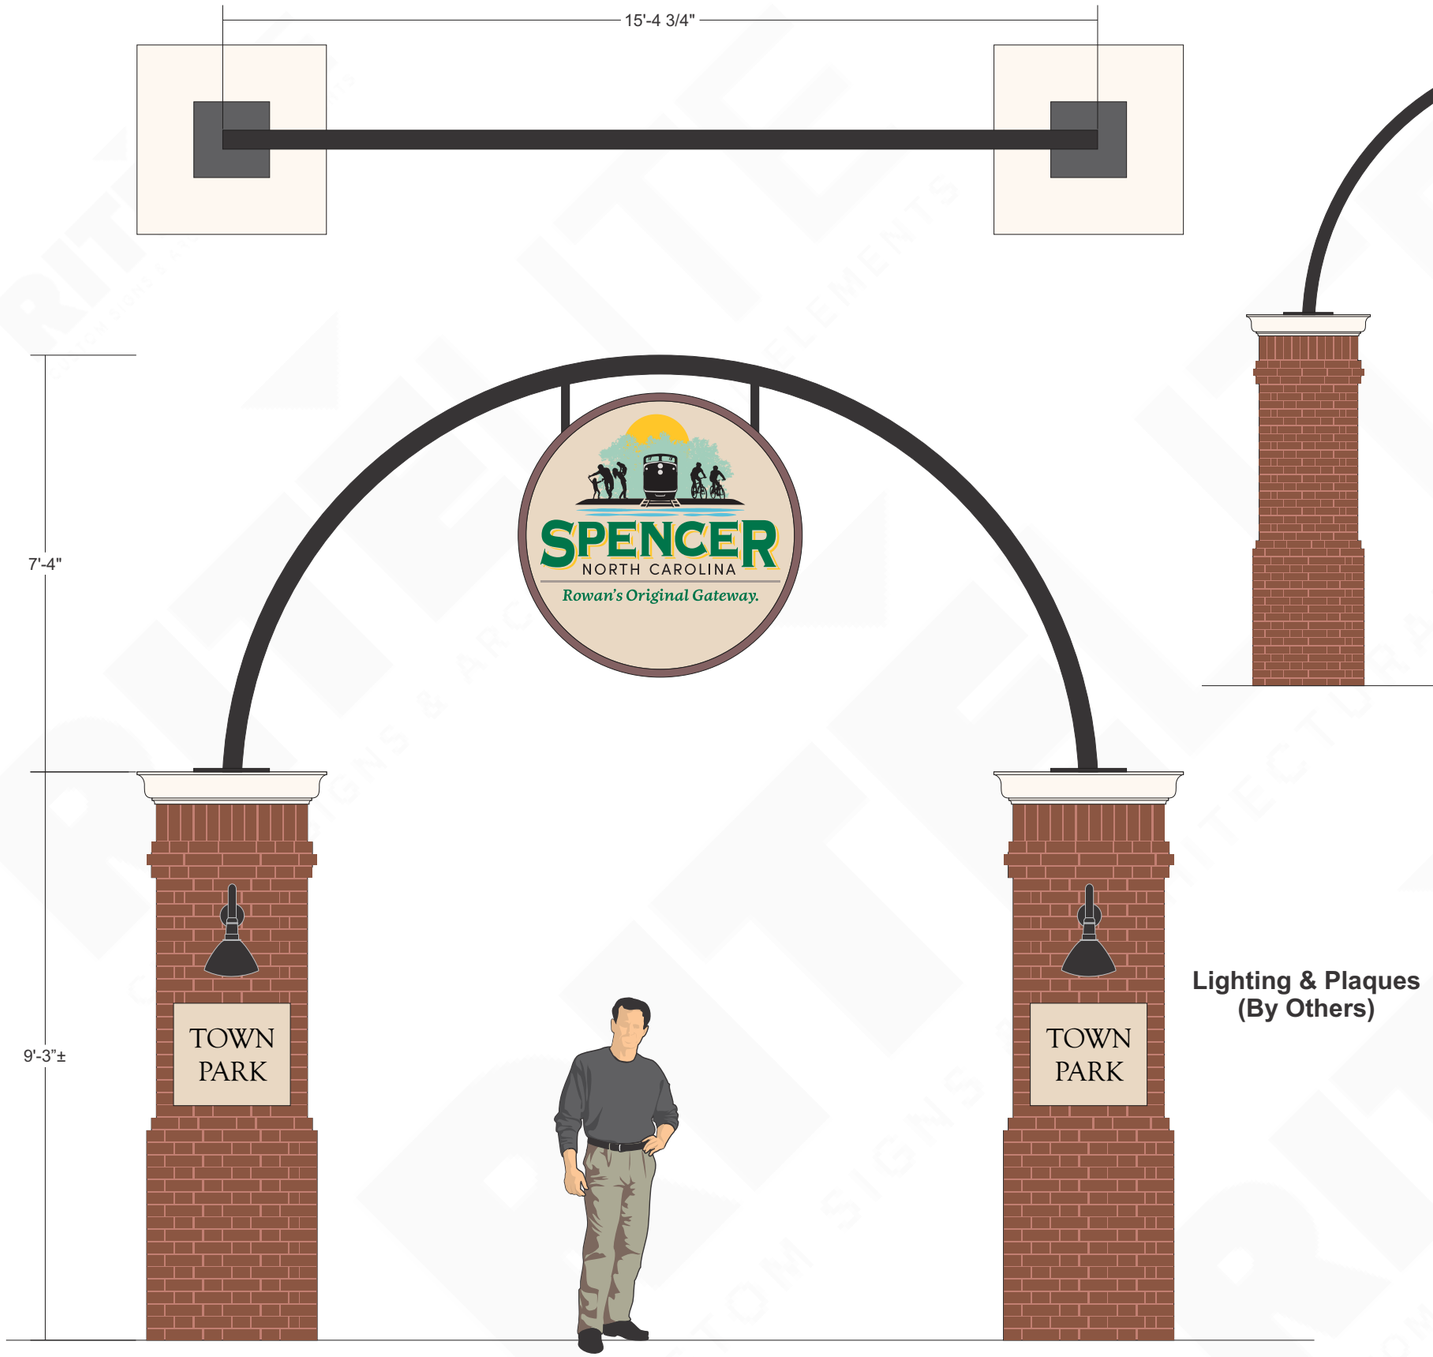

1 **S/F Non-Illuminated Hanging Sign and Arch**

SCALE: 3/8" = 1' - 0"

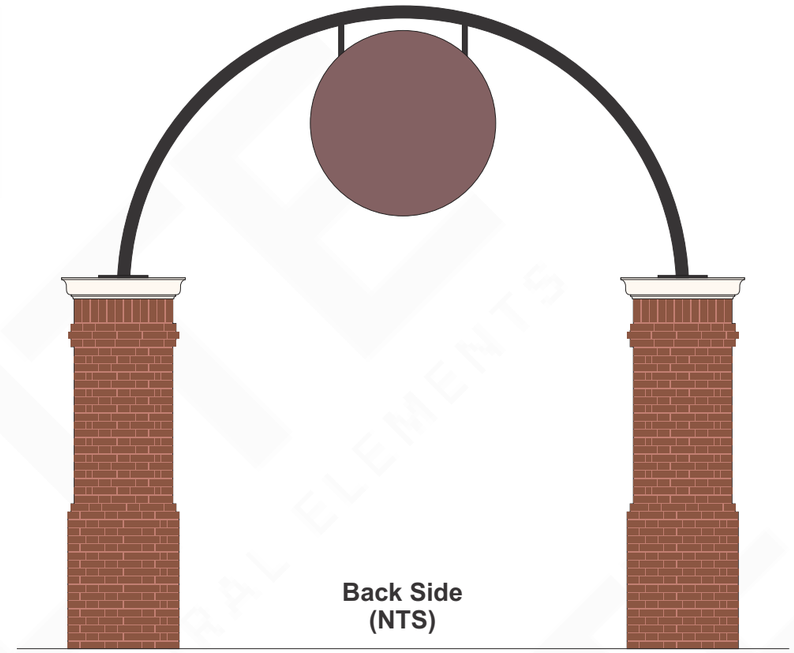

Note: All illuminated signs are manufactured for 120 volt circuits. Letter strokes may be modified as required to accept light source.

RITELITE
CUSTOM SIGNS & ARCHITECTURAL ELEMENTS
1000 Biscayne Drive, Concord, NC 28027
704.788.7097
www.ritelitesigns.com

Client:

SPENCER NORTH CAROLINA

Job Location:
460 South Salisbury Avenue
Spencer, NC 28159

Designer: TB	Salesperson: DR
	Project Manager: PM
Project # **28672**	Date: 10 **July** 2025

Revision Date:
16 **July** 2025 TB
16 **July** 2025 TB

File Location:
ART\2025\T\Town of Spencer Archway\28672

Customer Approval: Date:

Land Lord Approval: Date:

Architect Approval: Date:

This original design is the exclusive Property of Rite Lite Signs, Inc. and is protected by federal copyright laws. Any reproduction similar to the one embodied herein is expressly forbidden. Should an unauthorized construction of this design occur, Rite Lite Signs, Inc. is due $2,500 as compensation for their time & effort in creating each drawing.

UNDERWRITERS LABORATORIES
UL File No. E152627

PROPOSED

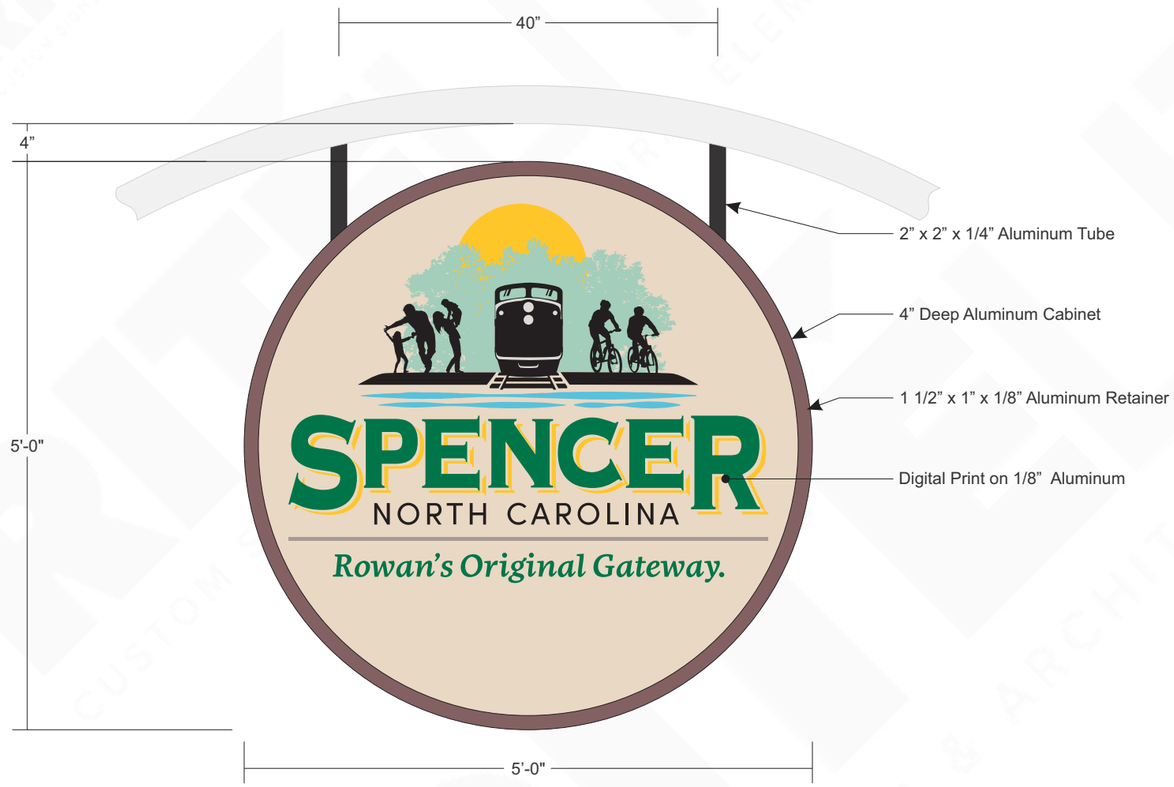

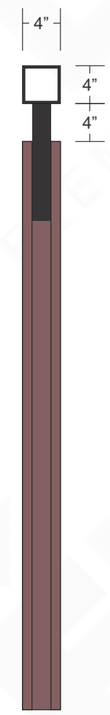

1 **Non-Illuminated Hanging Sign Details**

SCALE: 3/4” = 1' - 0"

Note: All illuminated signs are manufactured for 120 volt circuits. Letter strokes may be modified as required to accept light source.

RITELITE
CUSTOM SIGNS & ARCHITECTURAL ELEMENTS
1000 Biscayne Drive, Concord, NC 28027
704.788.7097
www.ritelitesigns.com

Client:

SPENCER NORTH CAROLINA

Job Location:
460 South Salisbury Avenue
Spencer, NC 28159

Designer: TB	Salesperson: DR
	Project Manager: PM
Project # **28672**	Date: 10 **July** 2025

Revision Date:
16 **July** 2025 TB
16 **July** 2025 TB

File Location:
ART\2025\T\Town of Spencer Archway\28672

Customer Approval: Date:

Land Lord Approval: Date:

Architect Approval: Date:

This original design is the exclusive Property of Rite Lite Signs, Inc. and is protected by federal copyright laws. Any reproduction similar to the one embodied herein is expressly forbidden. Should an unauthorized construction of this design occur, Rite Lite Signs, Inc. is due $2,500 as compensation for their time & effort in creating each drawing.

UNDERWRITERS LABORATORIES
UL File No. E152627

PROPOSED

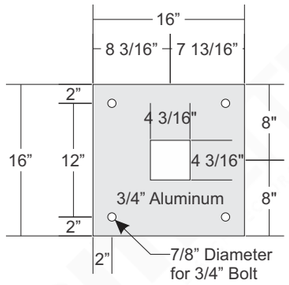

Baseplate Detail

Note:
- Field Survey Required Prior to Production.

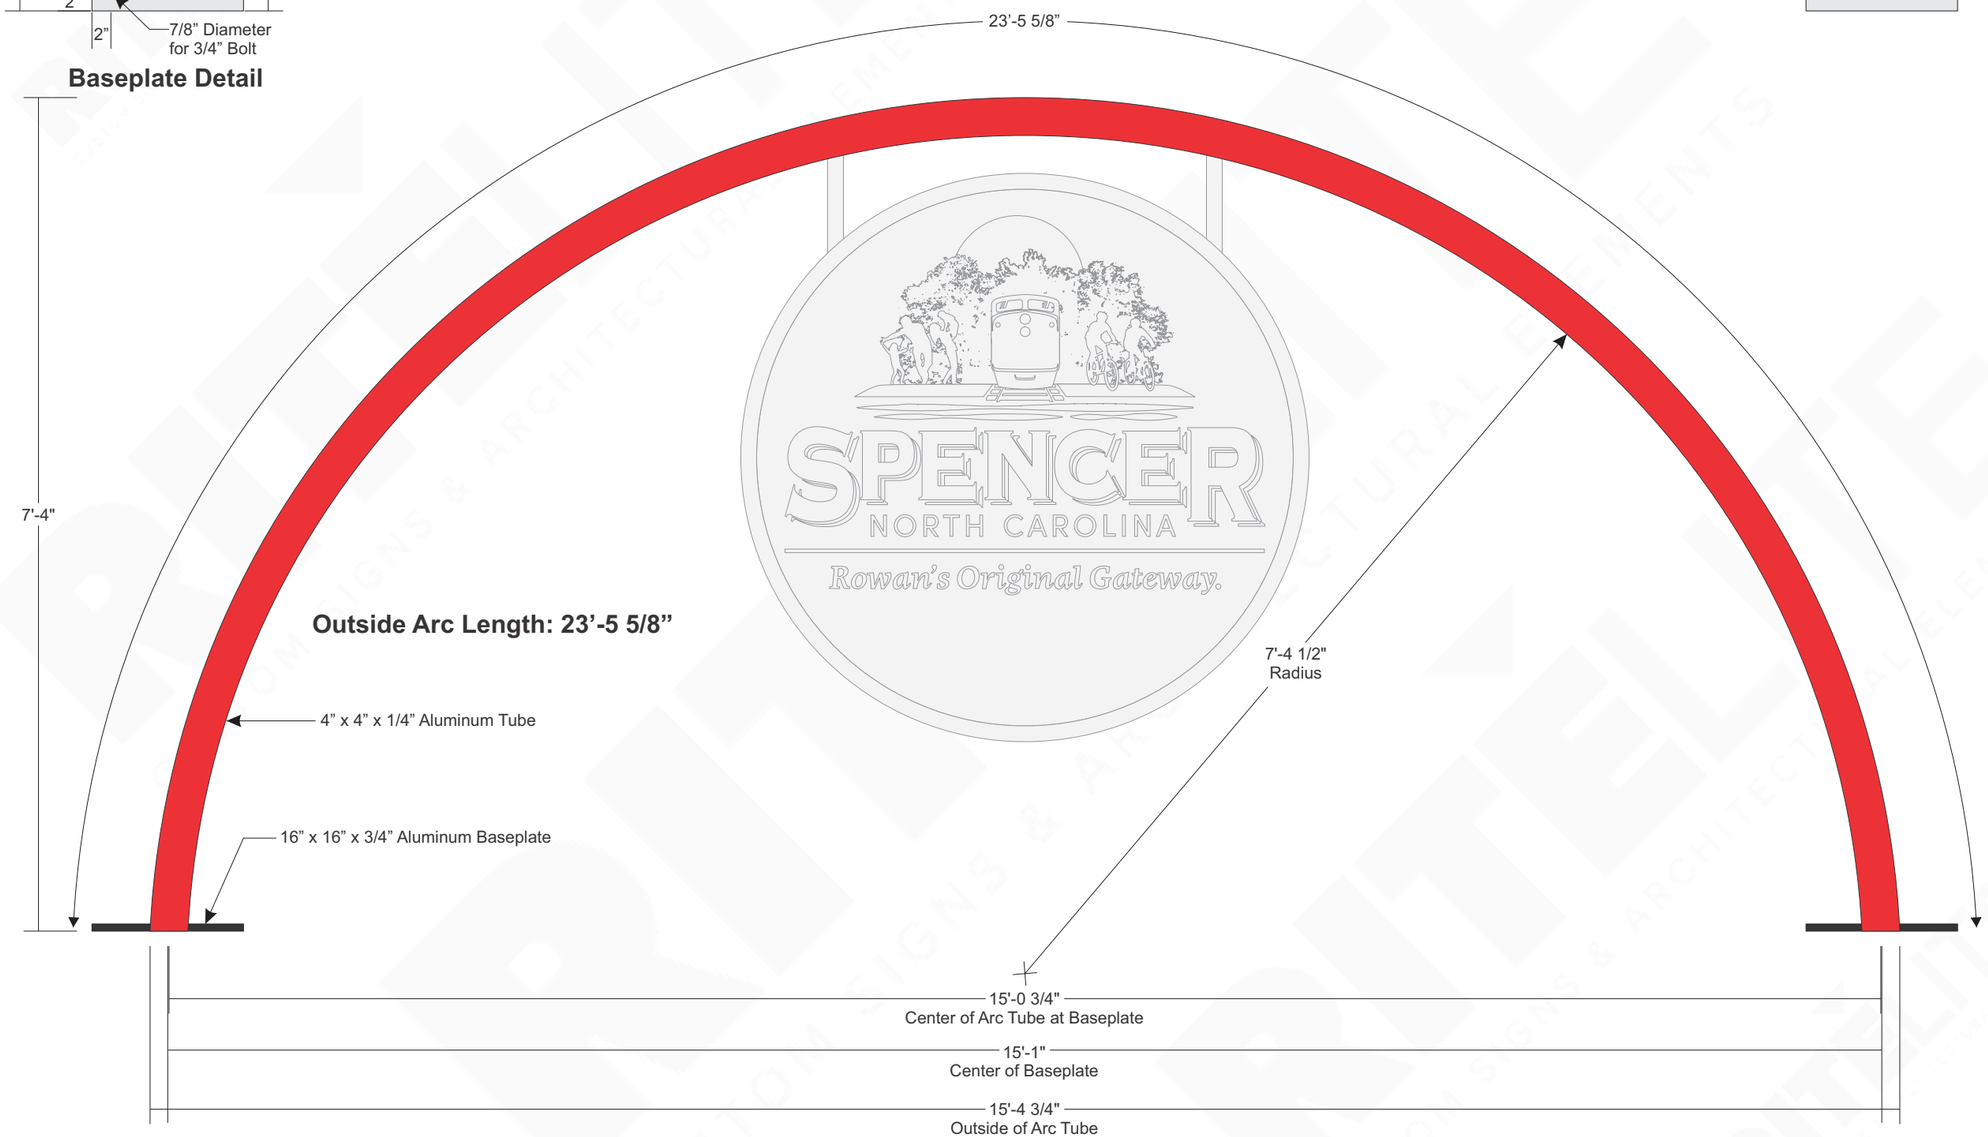

1 **Arch Details**
SCALE: 3/4” = 1' - 0"

Note: All illuminated signs are manufactured for 120 volt circuits. Letter strokes may be modified as required to accept light source.

RITELITE
CUSTOM SIGNS & ARCHITECTURAL ELEMENTS
1000 Biscayne Drive, Concord, NC 28027
704.788.7097
www.ritelitesigns.com

Client:

SPENCER NORTH CAROLINA

Job Location:
460 South Salisbury Avenue
Spencer, NC 28159

Designer: TB	Salesperson: DR
	Project Manager: PM
Project # **28672**	Date: 10 **July** 2025

Revision Date:
16 **July** 2025 TB
16 **July** 2025 TB

File Location:
ART\2025\T\Town of Spencer Archway\28672

Customer Approval: Date:

Land Lord Approval: Date:

Architect Approval: Date:

This original design is the exclusive Property of Rite Lite Signs, Inc. and is protected by federal copyright laws. Any reproduction similar to the one embodied herein is expressly forbidden. Should an unauthorized construction of this design occur, Rite Lite Signs, Inc. is due $2,500 as compensation for their time & effort in creating each drawing.

UNDERWRITERS LABORATORIES
UL File No. E152627

PROPOSED